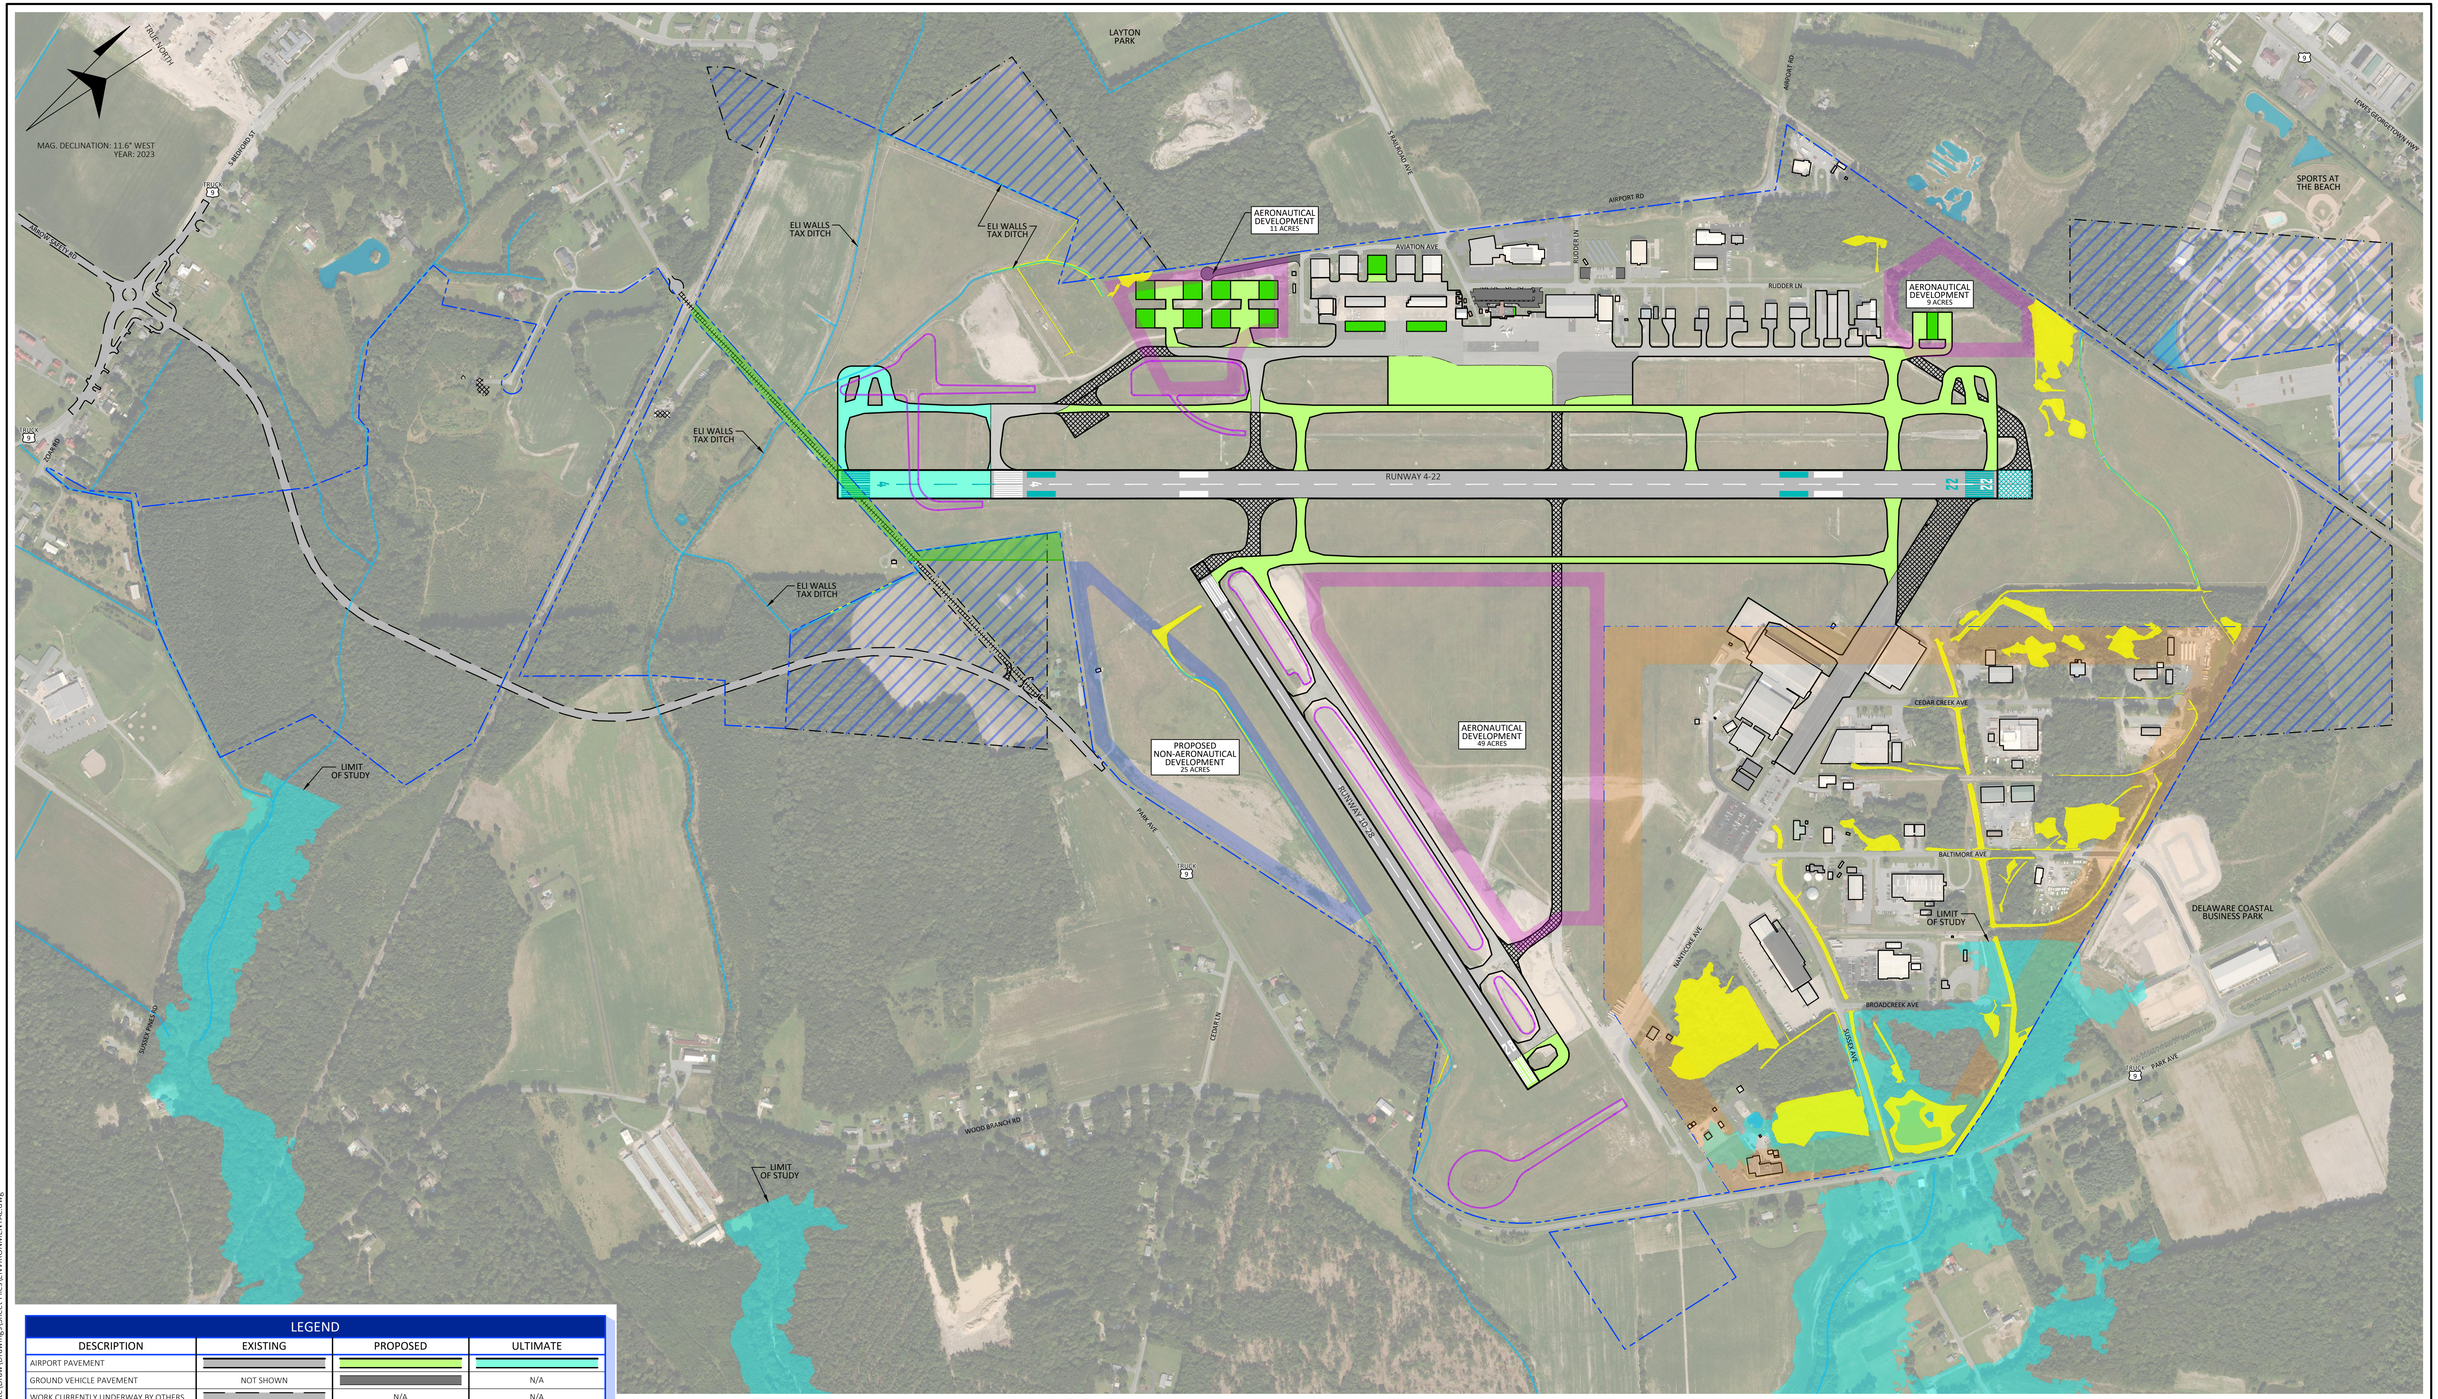

LEGEND

DESCRIPTION	EXISTING	PROPOSED	ULTIMATE
AIRPORT PAVEMENT			
GROUND VEHICLE PAVEMENT	NOT SHOWN		N/A
WORK CURRENTLY UNDERWAY BY OTHERS		N/A	N/A
AIRPORT BUILDINGS			N/A
TO BE REMOVED	N/A		
AIRPORT PROPERTY			N/A
AIRPORT EASEMENT		N/A	N/A
AERONAUTICAL DEVELOPMENT AREA	N/A		SAME
NON-AERONAUTICAL DEVELOPMENT AREA			SAME
WATER		SAME	SAME
DELINEATED WETLAND		SAME	SAME
1.0% ANNUAL CHANCE FLOOD HAZARD		SAME	SAME
STORMWATER FACILITY		SAME	SAME

SCALE

0 400 800 1200 1600

FEET

NOTES:

- ALL POSITIONAL DATA REFERENCES NORTH AMERICAN DATUM OF 1983 (NAD83) AND NORTH AMERICAN VERTICAL DATUM 1988 (NAVD88).
- AERIAL MAPPING AND IMAGE BY WOOLPERT, 2019.
- AIRPORT PROPERTY LINE FROM EXHIBIT "A" AIRPORT PROPERTY INVENTORY MAP PROVIDED BY DELTA AIRPORT CONSULTANTS, INC., 2014 AND PARCELS PROVIDED BY SUSSEX COUNTY, 2019.
- WETLAND DELINEATIONS PROVIDED BY MCFARLAND JOHNSON.
- FLOOD HAZARD DATA PROVIDED BY FEMA

REV	DATE	DESCRIPTION	BY	SPONSOR

McFarland Johnson
1650 MARKET STREET, SUITE 3613
PHILADELPHIA, PA 19103 www.mjinc.com

DELAWARE COASTAL AIRPORT
SUSSEX COUNTY, DELAWARE

AIRPORT ENVIRONMENTAL INVENTORY MAP

SCALE:	1" = 400'	DESIGN:	SRB
DRAWN:	RGT	PROJECT:	18517.00
CHECKED:	ZAS	DATE:	DECEMBER 2023

SHEET: 23
23 OF 23

K:\Delaware Coast\T-18517.00 Master Plan Update\Draw\Drawings\Sheet Files\ENVIRONMENTAL.dwg